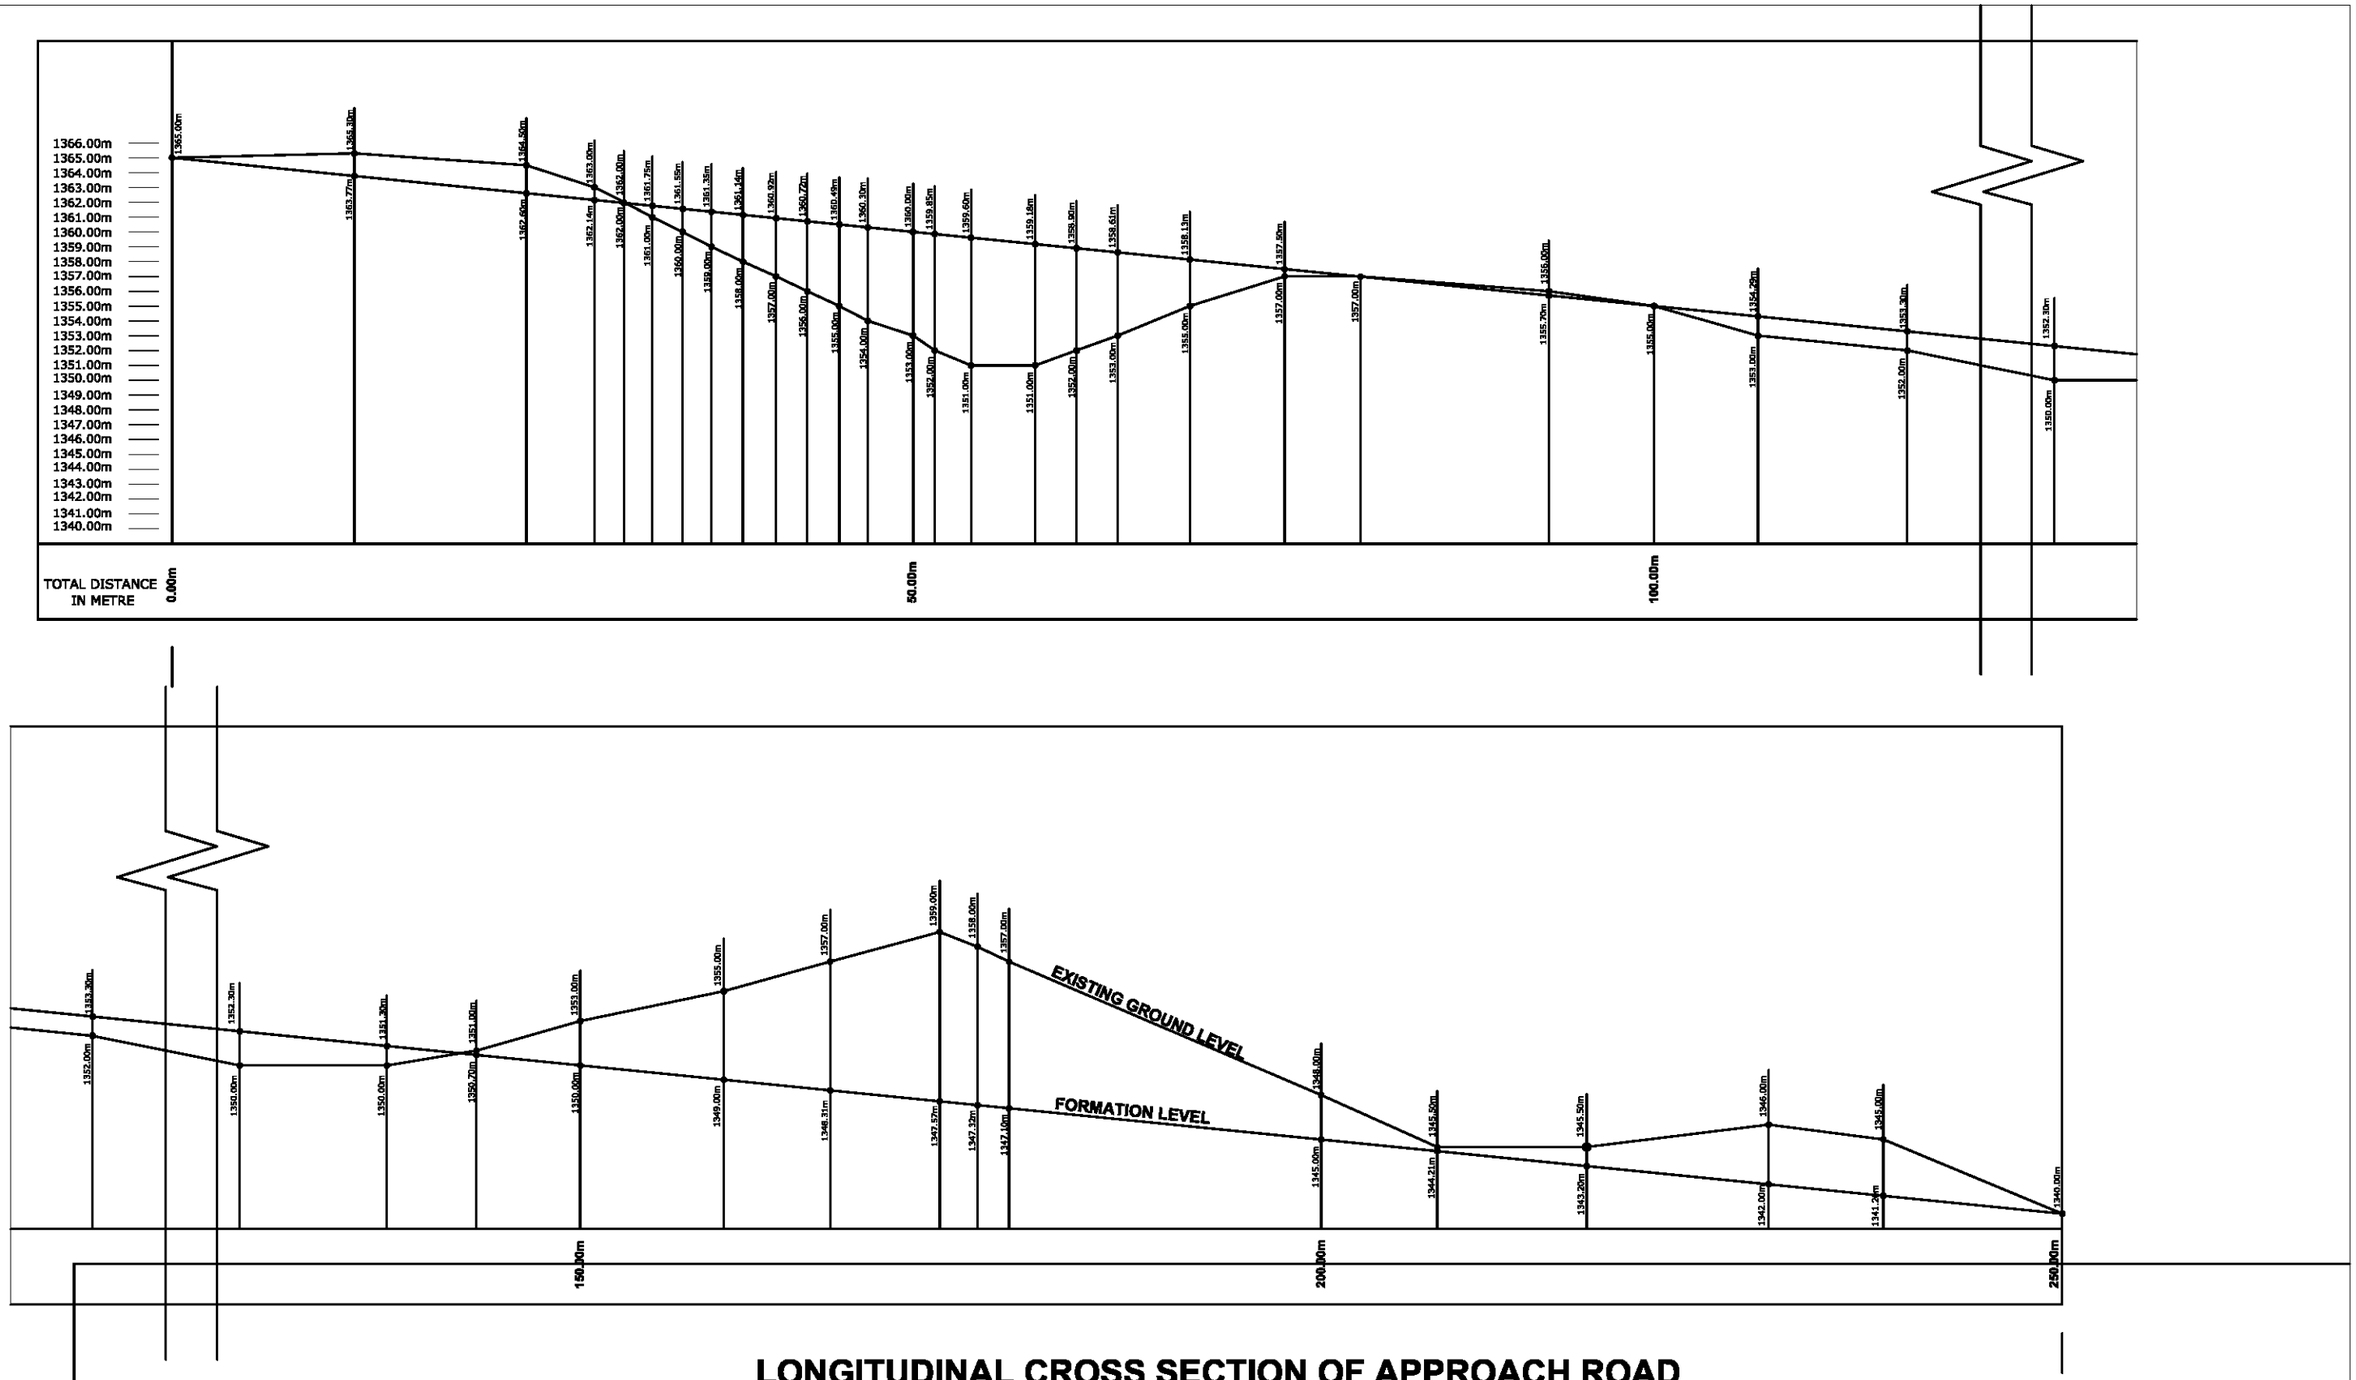

LONGITUDINAL CROSS SECTION OF APPROACH ROAD

Note:- All dimensions are in Meter unless otherwise specified

Mott MacDonald
2nd Floor, Bellevue Mansion
Opposite Clinical Research Unit
(Tribal) for Homoeopathy.
Malki - Dhankheti
Shillong - 793001,
Meghalaya,India

T +91 (0) 364 2505 446
F
W www.mottmac.com

Client

State Investment Program Management and Implementation Unit (SIPMIU)
Goverment of Meghalaya

Rev	Date	Drawn		Description	Ch'k'd		App'd	
R0	04/01/14	L.L		Issued for Tender	D.K.C		B.K.H	

Title
North Eastern Region Capital Cities Development Investment Programme
For Shillong, Solid Waste Management
Longitudinal Cross Section of Road at Landfill under Site, Phase - II under Tranche - II

Drawn	L.Lyngdoh
Checked	D.K.C
Approved	B.K.H
Scale at A2	1:1

Drawing Number
MMD-260652-C-DR-00-SWM-0013

Status	Rev
TEN	R0