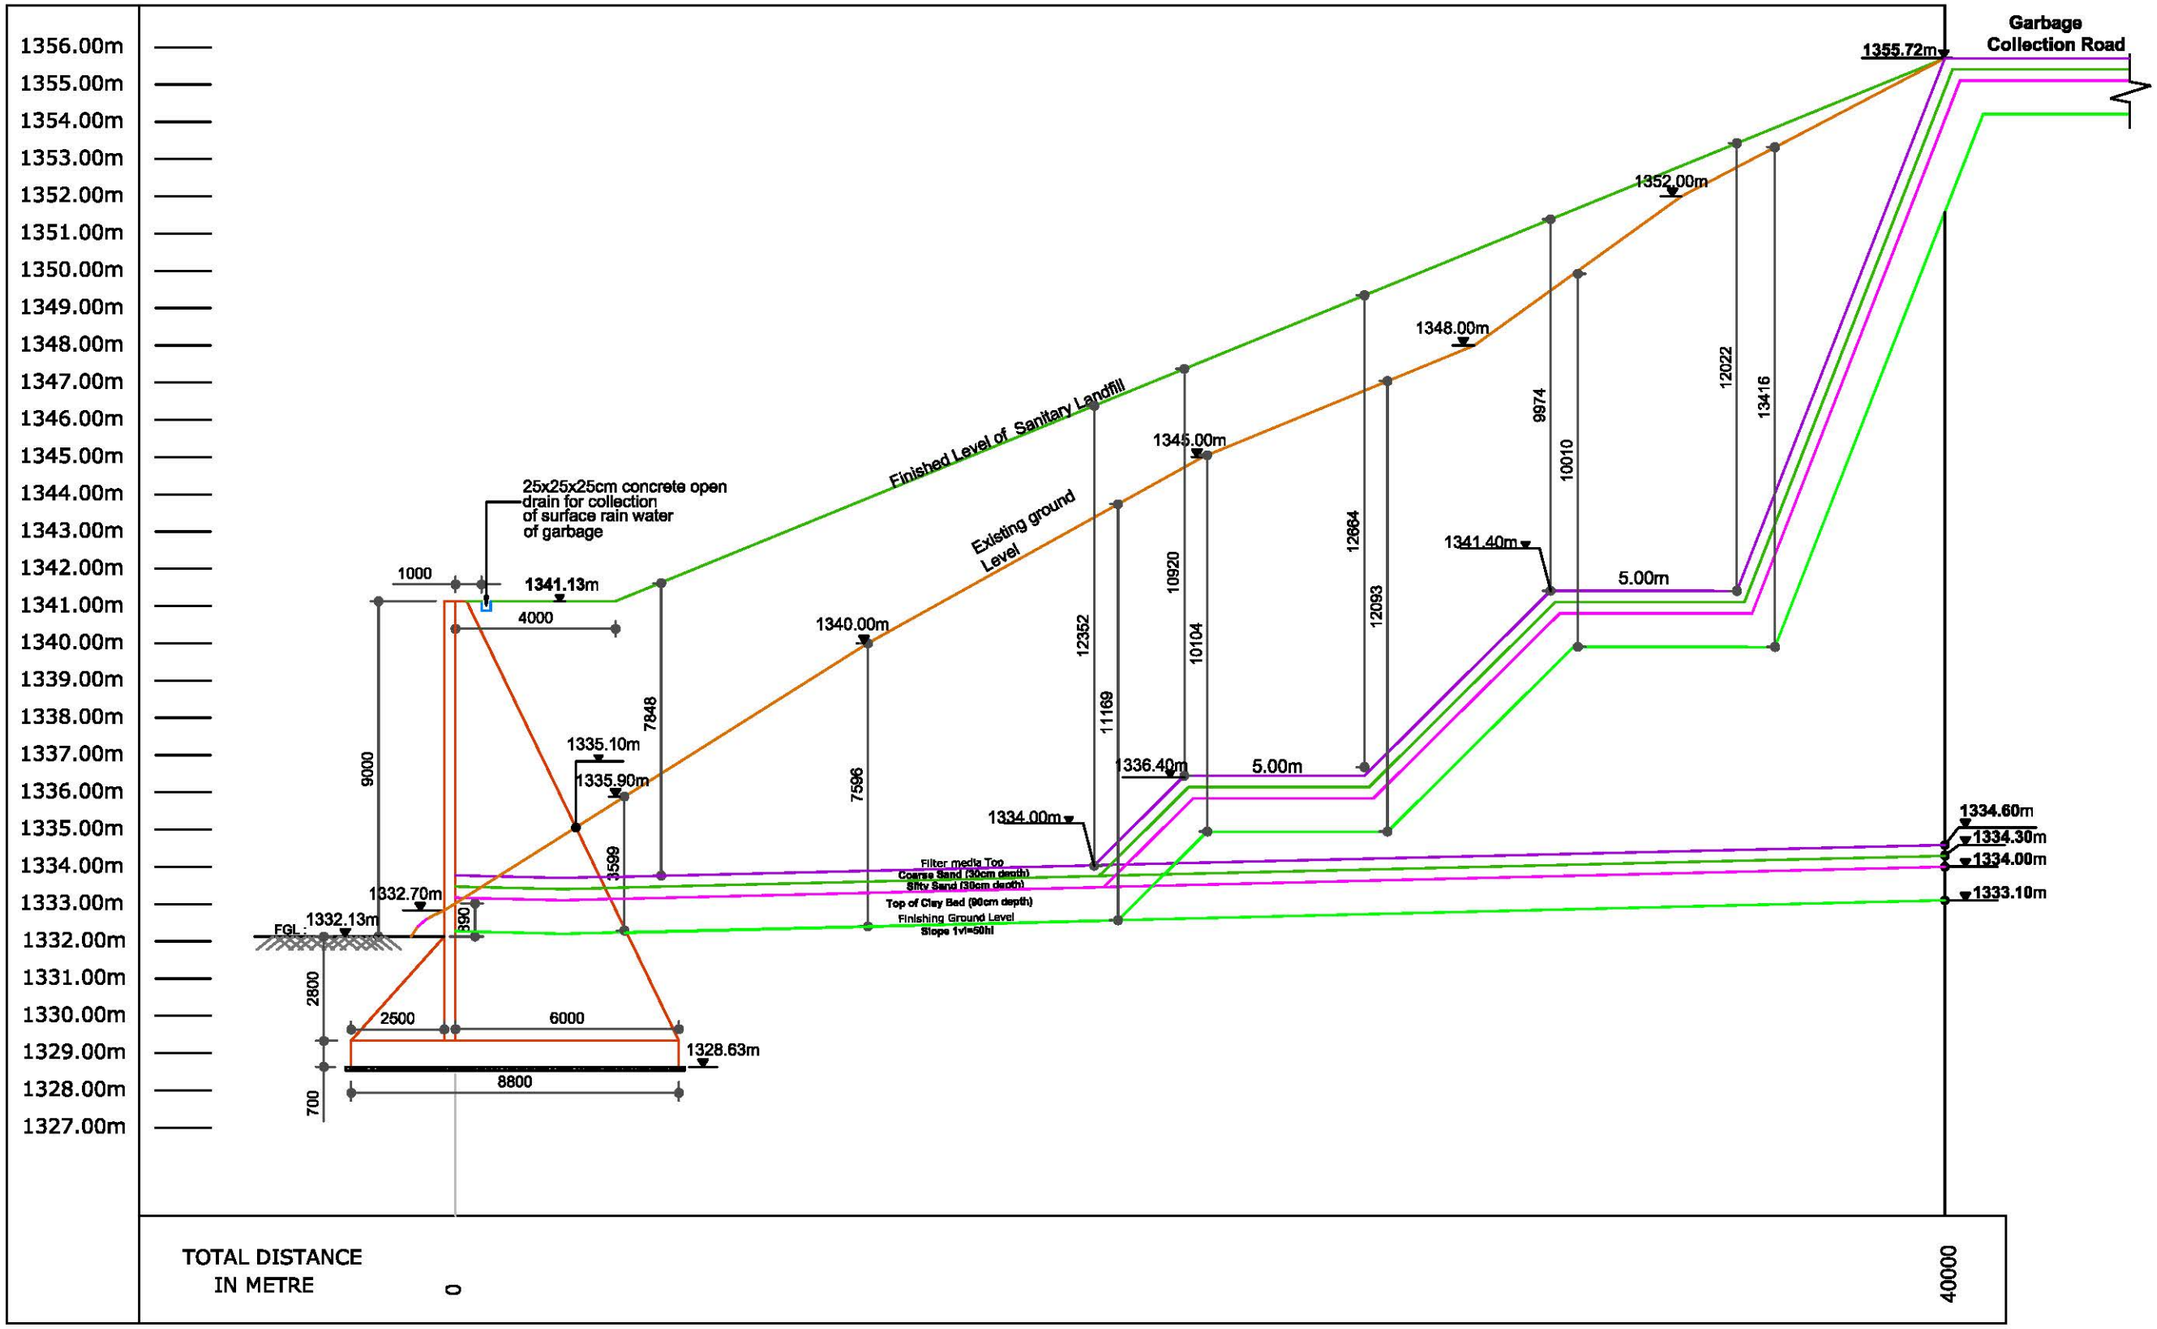

Cross Section at I-W of Proposed Landfill

© Mott MacDonald
This document is issued for the party which commissioned it and for specific purposes connected with the captioned project only. It should not be relied upon by any other party or used for any other purpose.
We accept no responsibility for the consequences of this document being relied upon by any other party, or being used for any other purpose, or containing any error or omission which is due to an error or omission in data supplied to us by other parties.

ALL DIMENSIONS ARE IN MILLIMETER
LEVELS ARE IN METER

Mott MacDonald
2nd Floor, Bellevue Mansion
Opposite Clinical Research Unit (Tribal) for Homoeopathy.
Maiki - Dhankheti
Shillong - 793001,
Meghalaya,India
T +91 (0) 364 2505 446
F ————————
W www.mottmac.com

Client
State Investment Program Management and Implementation Unit (SIPMIU)
Goverment of Meghalaya

Rev	Date	Drawn		Description	Ch'k'd		App'd	
R0	02/06/12	L.L		Detail Project Report	A.K.A		D.R.C	
R1	25/05/12	L.L		Detail Project Report	A.K.A		D.R.C	
R2	05/04/13	L.L		Detail Project Report	K.K		A.P	
R3	29/05/13	L.L		Detail Project Report	K.K		B.K.H	
R4	04/01/14	L.L		Issued for Tender	D.K.C		B.K.H	

Title
North Eastern Region Capital Cities Development Investment Programme For Shillong, Solid Waste Management
Cross Section of Bund at I-W of Proposed Landfillsite,Under Phase -II Tranche - II (Sh 2 (A)of 15)

MMD-260652-C-DR-00-SWM-0003

Drawn	L.Lyngdoh
Checked	A.K.A
Approved	D.R.C
Scale at A3	1:1
Status	TEN
Rev	R4

Procurement of Construction of additional landfill area and ancillary works at Marten, Shillong.

Contract Package No : NERCCDIP/TR- 02/SHG/PH2/ SWM /04